Woodmoor Water & Sanitation District Residential Water Service Installation

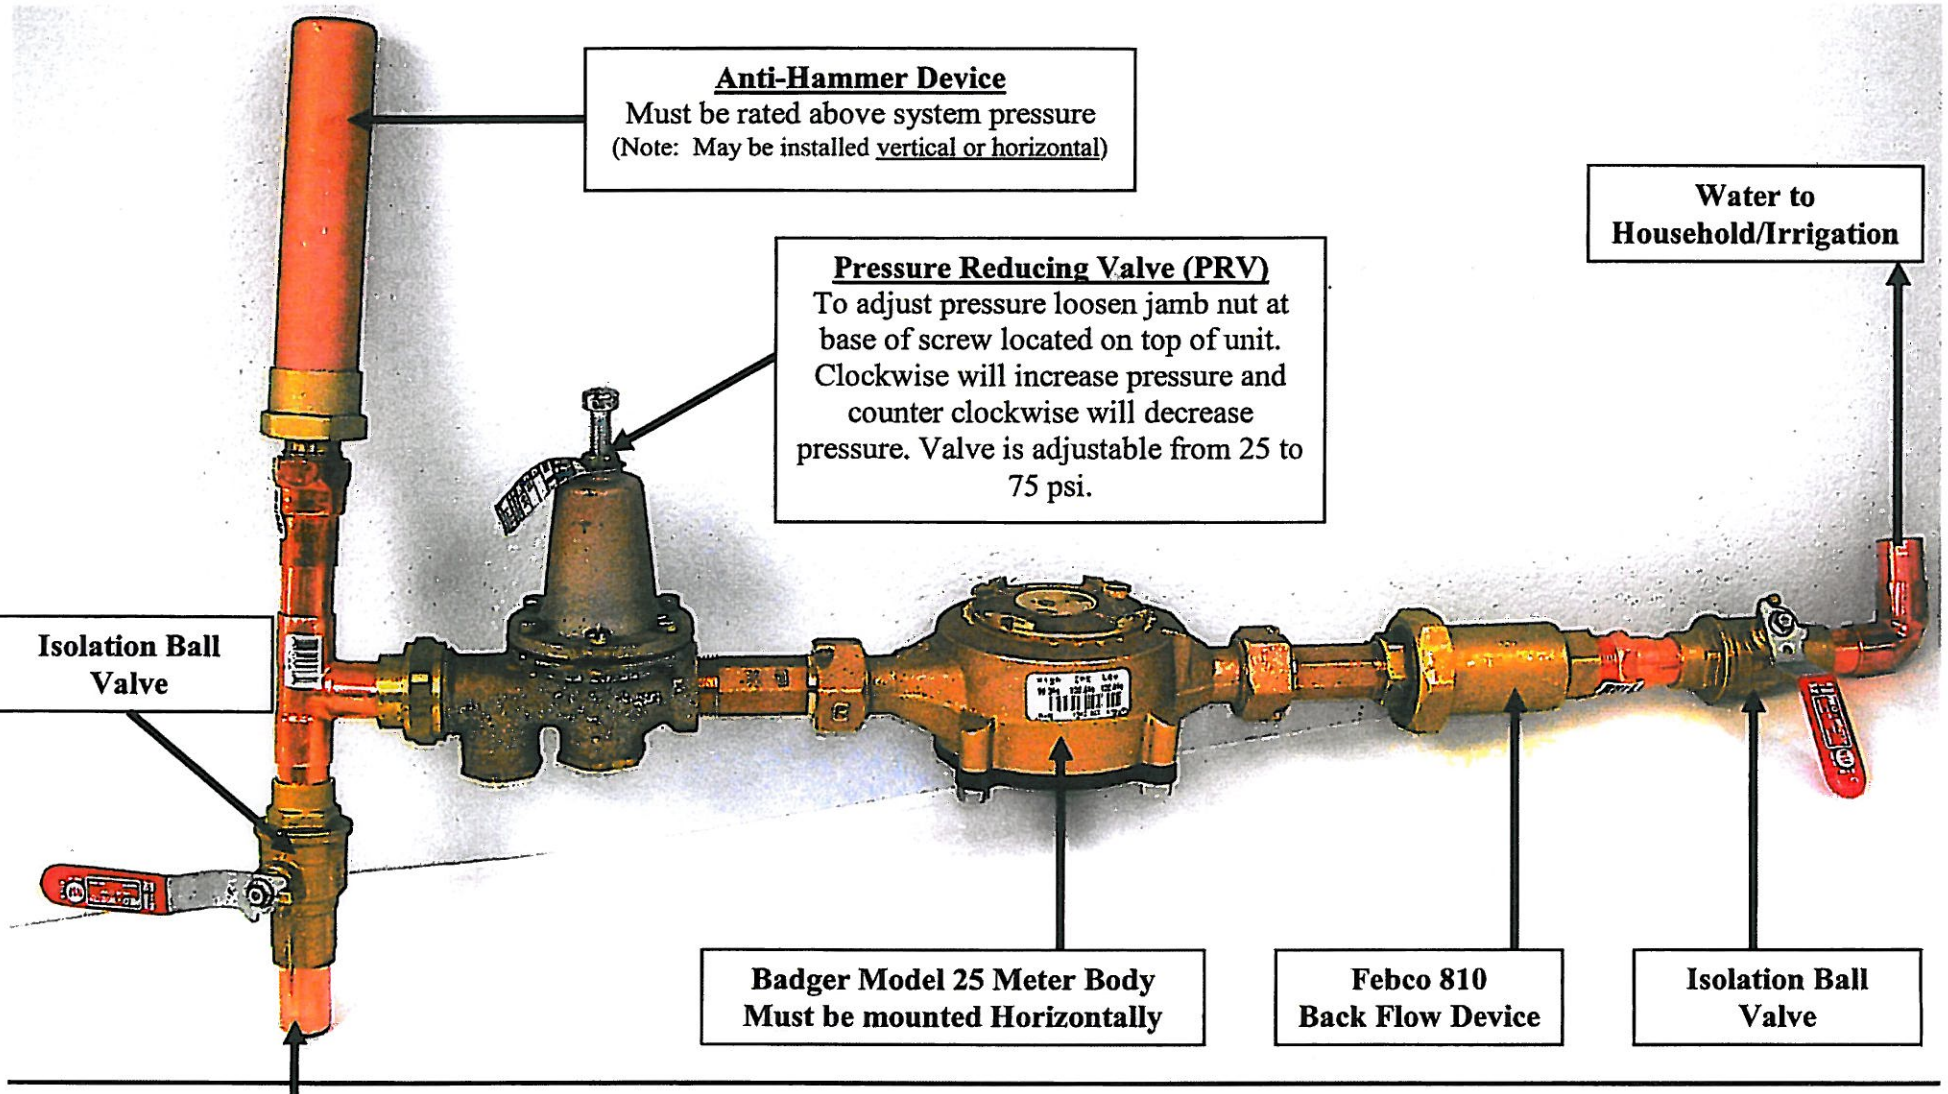

NOTE: COMPONENTS MUST BE INSTALLED IN THIS ORDER. ASSEMBLY HAS TO BE MOUNTED A MINIMUM 12" ABOVE FLOOR AND NO HIGHER THAN 30". ALSO AREA MUST HAVE OPEN ACCESS